No.	Grantor	Grantee	Instrument	Date	Record	Cust. No.	Remarks
1	C.W. Goodspeed	O.C.R.R.Co.	Voucher	Mar. 4, 1882.		94	Accounting records show the payment of $1000.00 to C.W. Goodspeed for this parcel but deed cannot be located.
2	W.E. Baker	"	"	June 24, 1882.		96	" " " " " " $25.00 " W.E. Baker " " " " " " " "
3	J.S. Higgins	A&L.E.Ry.Co.	Grant	Mar. 7, 1870.		98	
4	H.L. Baker	O.C.R.R.Co.	Voucher	Feb. 27, 1882.		99	" " " " " " $150.00 " H.L. Baker " " " " " " " "
5	J.S. Higgins	A&L.E.Ry.Co.	Grant	Mar. 7, 1870.		98	
6	John Walsh	O.C.R.R.Co.	Voucher	Feb. 18, 1882.		100	" " " " " " $100.00 " John Walsh " " " " " " " "
7	H.S. Hibbard	"	"	Feb. 27, 1882.		101	" " " " " " $75.00 " H.S. Hibbard " " " " " " " "
8	J.S. Higgins	A&L.E.Ry.Co.	Grant	Mar. 7, 1870.		98	
9	Isaac Radford	O.C.R.R.Co.	Voucher	Feb. 18, 1882		102	" " " " " " $90.00 " Isaac Radford " " " " " " " "
10	Eber Blakeway	A&L.E.Ry.Co.	Grant	Mar. 7, 1870.		104	
11 & 12	Nilla Brooks Kerr et al.	T&O.C.Ry.Co	Warranty Deed	March 19, 1945.			AFE 64370 1945

Sec. Twp. No.	Location	Class	Length				Remarks
			R.R.M.P.	Joint	Private	Total	
4-4-3	Athens Twp. Athens Co.	P	1245	0	0		
"	Alexander "	P	4853	0	0	6098	

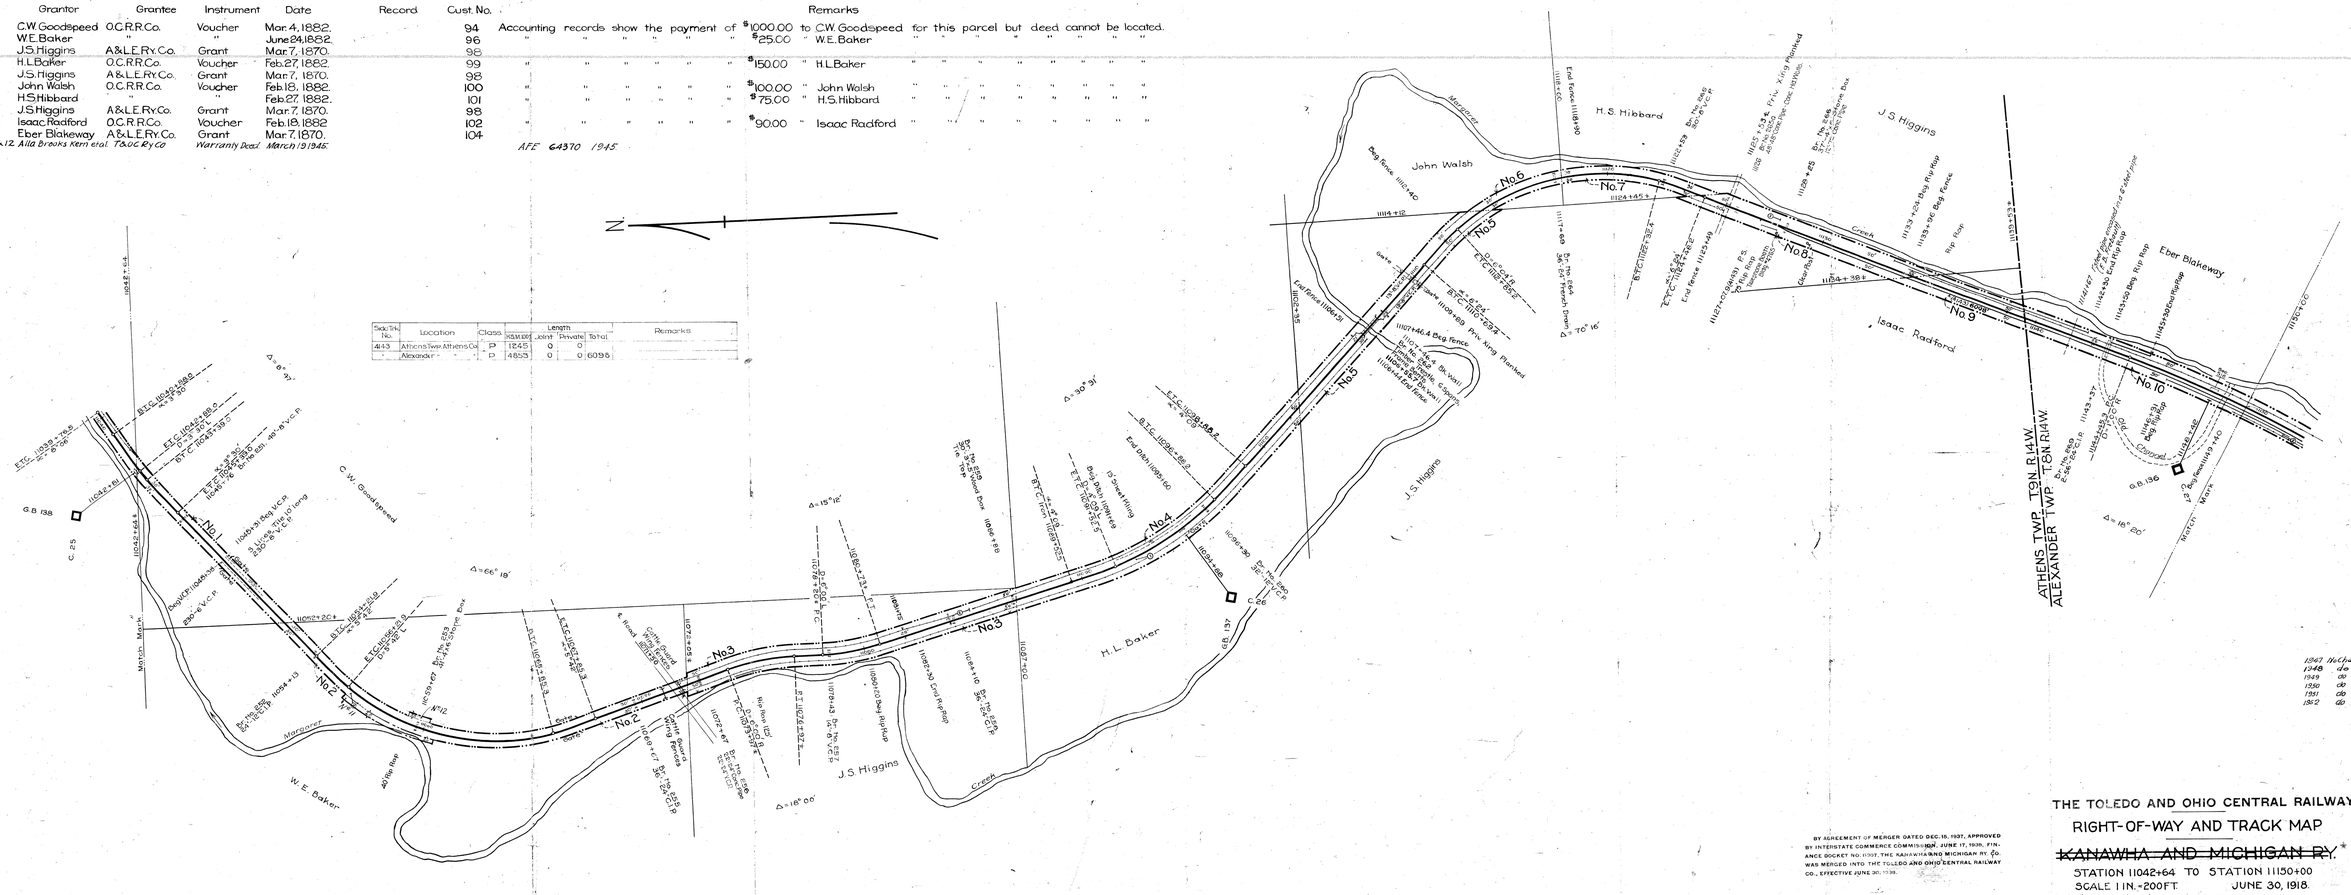

ATHENS COUNTY
ATHENS TOWNSHIP
ALEXANDER TOWNSHIP

1932	No Change
1933	do
1934	do
1935	3-29-37
1936	No Change
1937	do
1938	1-7-41
1939	No Change
1940	do
1941	do
1942	do
1943	do
1944	do
1945	9-8-47
1946	No Change
1947	No Change
1948	do
1949	do
1950	do
1951	do
1952	do

REVISED	
Date	Det. Change
Feb 1918	No Changes
Feb	No Changes
Jan 1920	No Changes
Feb 1920	No Changes
1921	3-2-23 R.R.M.
1923	3-2-23 R.R.M.
1924	No Changes
1925	3-7-26 R.R.M.
1926	4-3-28 R.R.M.
1927	No Changes
1928	No Changes
1929	No Changes
1930	do
1931	7-10-33

BY AGREEMENT OF MERGER DATED DEC. 15, 1937, APPROVED BY INTERSTATE COMMERCE COMMISSION JUNE 17, 1938, FINANCE DOCKET NO. 11107, THE KANAWHA AND MICHIGAN RY. CO. WAS MERGED INTO THE TOLEDO AND OHIO CENTRAL RAILWAY CO., EFFECTIVE JUNE 30, 1938.

Sheet No. 32 of 55 of The Kanawha & Michigan Railway.
from Survey Station 11042+64 to Survey Station 11150+00

Land & Tax Agent

THE TOLEDO AND OHIO CENTRAL RAILWAY

RIGHT-OF-WAY AND TRACK MAP

~~KANAWHA AND MICHIGAN RY.~~*

STATION 11042+64 TO STATION 11150+00

SCALE 1 IN. = 200 FT. JUNE 30, 1918.

OFFICE OF LAND AND TAX AGENT
COLUMBUS, OHIO.

* OPERATED BY THE NEW YORK CENTRAL RAILROAD COMPANY SUBSEQUENT TO DECEMBER 31, 1921.

CORRECTED AS OF JAN. 1, 1941
OFFICE OF VALUATION ENGINEER, CLEVELAND, OHIO

1-1-41

V-307
16

V-3-0
5

307-32
A-9-36