NO.	GRANTOR	GRANTEE	INSTRUMENT	DATE	RECORD	CUST. NO.	REMARKS
1.	York Clay & Mining Co.	H.V. Ry.	Agreement	Oct. 30, 1901		H.V. Contract # 544	Grants exclusive use of right of way. Tracks removed, agreement cancelled, right of way reverted. Dec. 28, 1954.

Cust No. refers to deed numbers. Hocking Valley District.

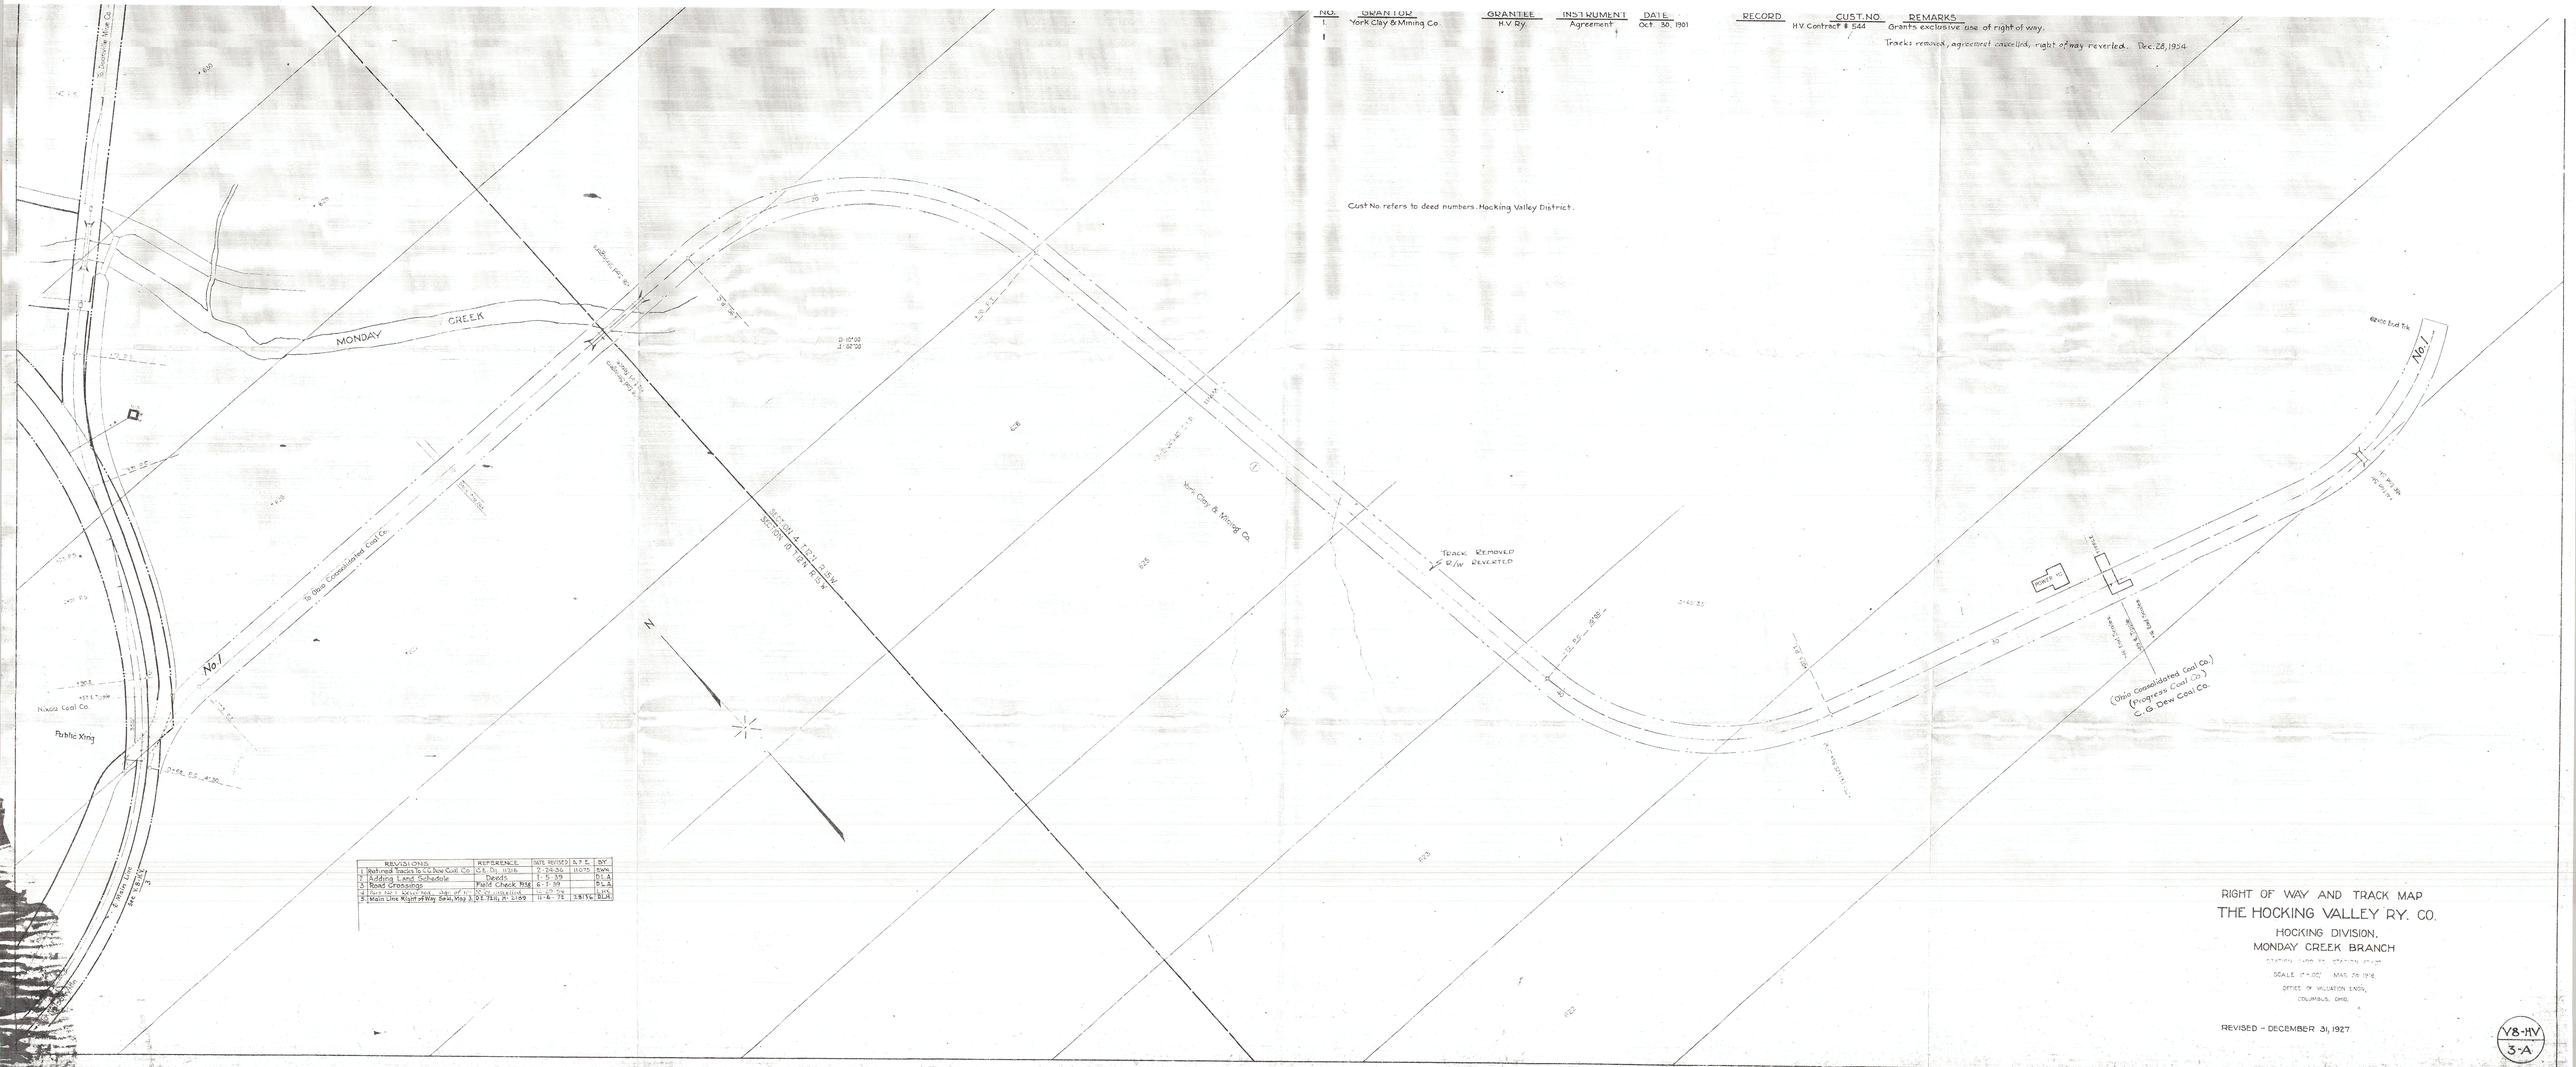

REVISIONS	REFERENCE	DATE REVISED	A.P.E.	BY
1 Retired Tracks to C.G. Dew Coal Co.	C.E. Dt. 11216	2-24-36	11075	RWK
2 Adding Land Schedule	Deeds	1-5-39		DLA
3 Road Crossings	Field Check Ptg.	6-1-39		DLA
4 Port for 2 Sewer Tracks, Sign of H.C.	D.E. 12211, N. 2169	11-29-39		LHC
5 Main Line Right of Way Sec. Map 3	D.E. 12211, N. 2169	11-6-72	28156	DLM

RIGHT OF WAY AND TRACK MAP

THE HOCKING VALLEY RY. CO.

HOCKING DIVISION.

MONDAY CREEK BRANCH

STATION 0+00 TO STATION 87+00

SCALE 1" = 100' MAR. 29 1918.

OFFICE OF VALUATION ENGR.

COLUMBUS, OHIO.

REVISED - DECEMBER 31, 1927.

V8-HV
3-A